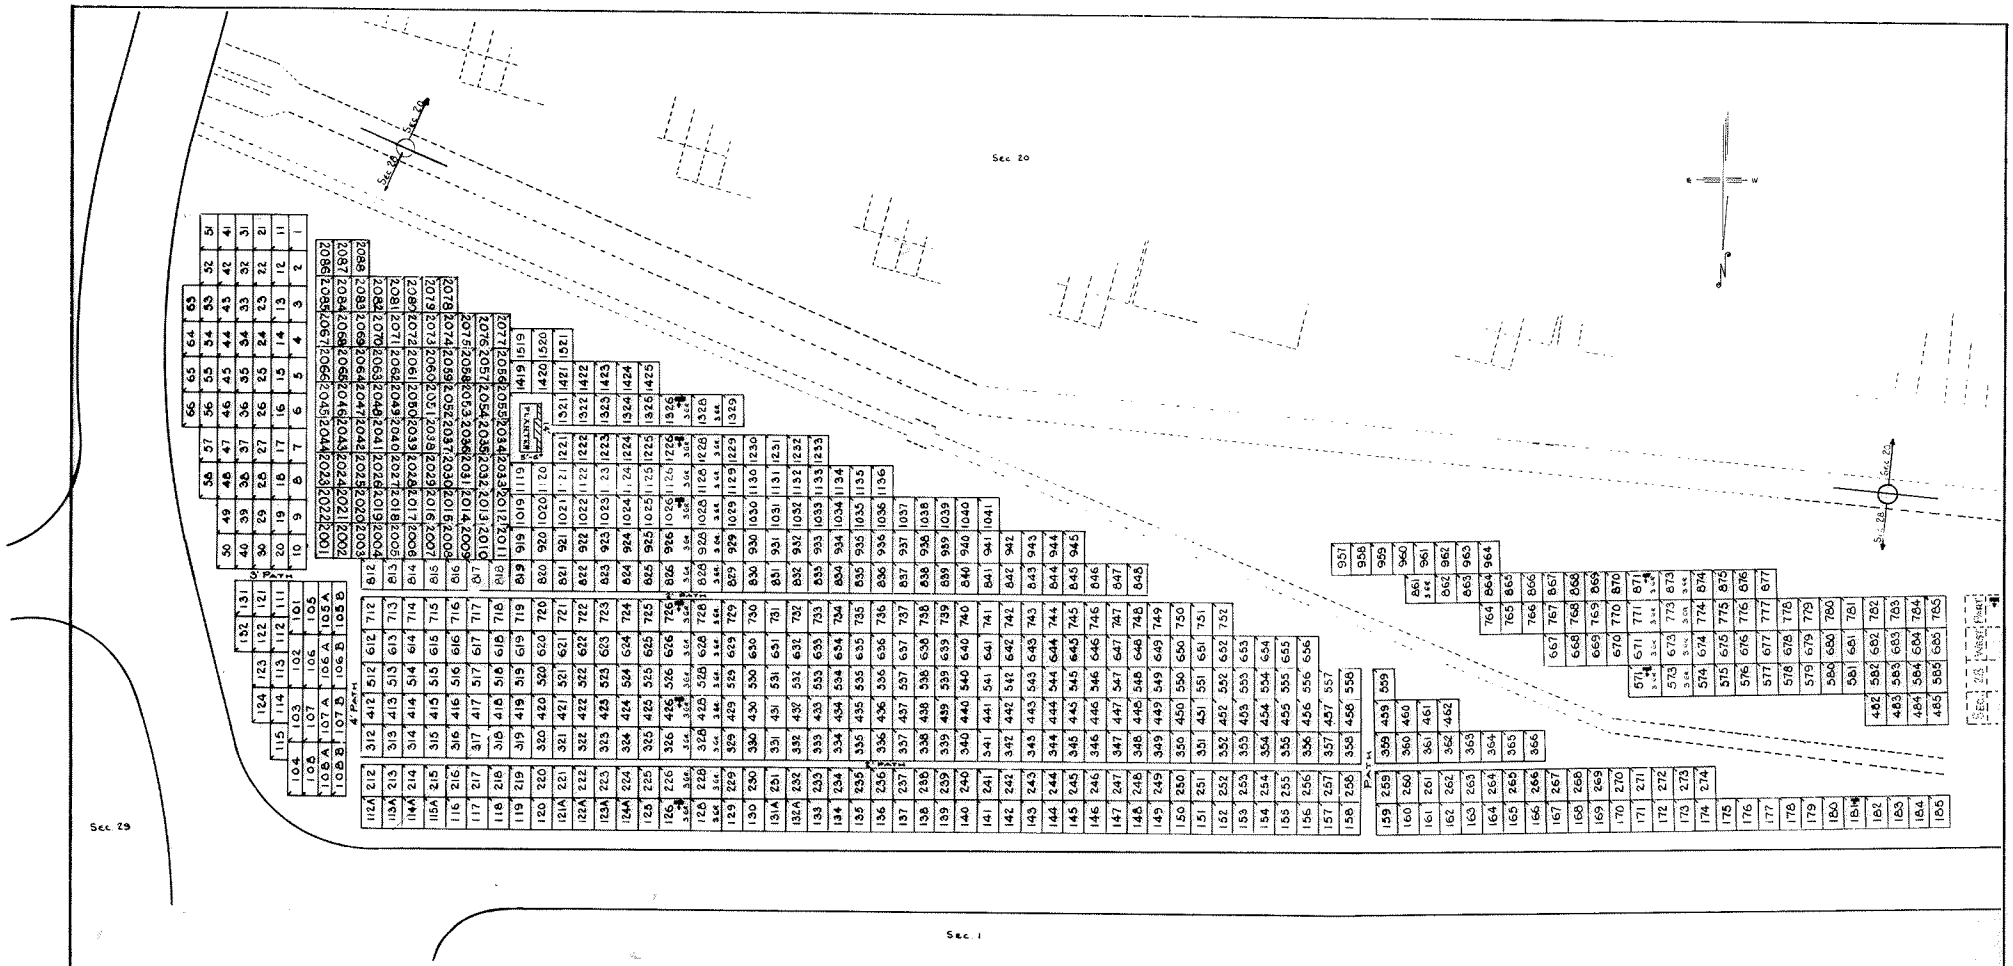

Rev. 4 8-4-79
Rev. 3 6-4-76
Rev. 2 12-1-72
Rev. 1 2-26-71

LOTS	TYPE OF BURIAL	LOT SIZE	GRAVE SIZE	TOTAL LOTS	TOTAL GRAVES
1-66 111-115 121-124 131-132 2001-2088	CONSECRATED BABIES	5'X10' 5 GRAVE	24"x60"	161	805
101-1088	LIMBS	4'X15' 10 GR.	18"x48"	16	160

THE LOT NUMBER IS PLACED IN THE UPPER LEFT HAND CORNER OF THE LOT AS YOU FACE THE LOTS AND IS INDICATED THUS -

GRAVE MARKER LOCATION SHOWN THUS ARROW INDICATES DIRECTION GRAVE MARKER WILL FACE.

NOTE:

THE LOT NUMBER IS PLACED IN THE UPPER LEFT HAND CORNER OF THE LOT AS YOU FACE THE SECTION AND IS INDICATED THUS -

GRAVE MARKER LOCATION SHOWN THUS ARROW INDICATES DIRECTION GRAVE MARKER WILL FACE.

ALL LOTS ARE 2 GR. LOTS UNLESS OTHERWISE NOTED.

ALL 2 GR. LOTS ARE 6' x 9'
ALL 3 GR. LOTS ARE 9' x 9'

LOT SUMMARY
613 - 2 GR. LOTS
35 - 3 GR. LOT
648 - TOTAL LOTS

REDRAWN 8-4-76 T.H. REV. 3

HOLY CROSS CEMETERY

AKRON, OHIO

EAST PART

SECTION 28

SCALE: 1" = 30' T.H. FEB. 25, 1971